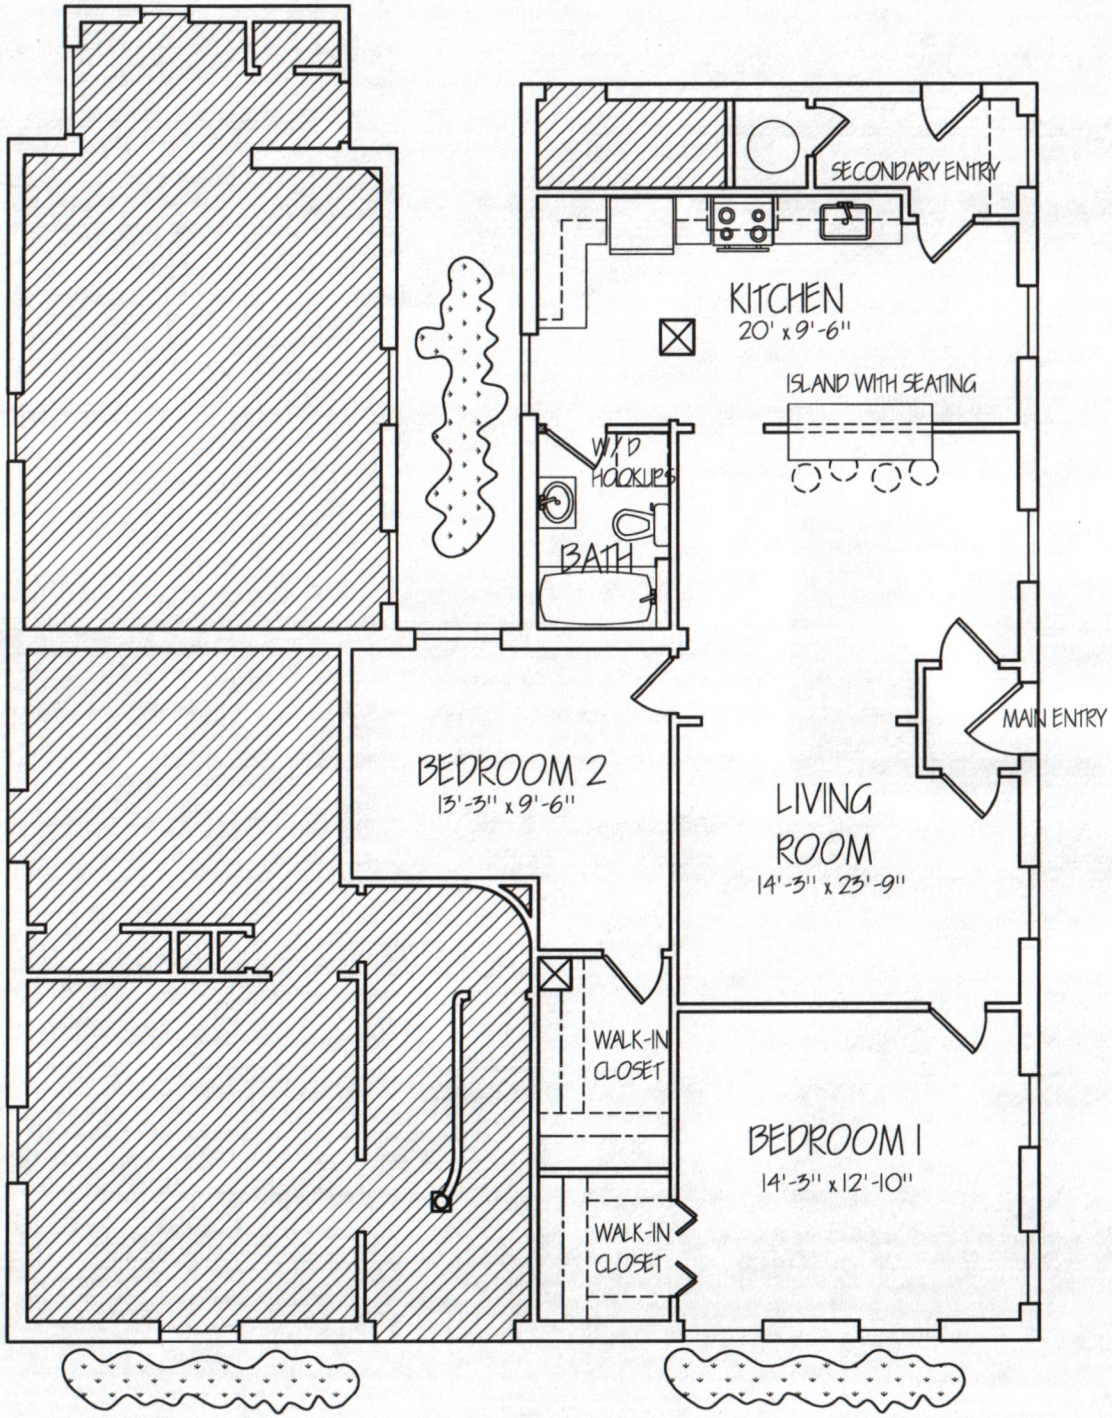

GENERAL NOTES

ALL NOTES AND DIMENSIONS ARE TO BE CHECKED & VERIFIED BY THE GENERAL CONTRACTOR PRIOR TO RENOVATION/ CONSTRUCTION. ANY ERRORS OR OMISSIONS SHALL BE REPORTED TO LOGAN MACLENNAN WHO WILL REVISE AND ISSUE NEW DRAWINGS.

ALL CONSTRUCTION SHALL BE CARRIED OUT IN ACCORDANCE WITH LOCAL CODES & AUTHORITIES HAVING JURISDICTION.

ALL PERMITS PERTAINING TO THE WORK SHALL BE APPLIED & PAID FOR BY THE GENERAL CONTRACTOR OR HIS SUBCONTRACTORS UNLESS NOTIFIED OTHERWISE BY THE OWNER.

PROJECT TITLE:
61 DUKE ST.

DRAWING TITLE:
FLOOR PLAN

PROJECT NUMBER:	DATE:
005	NOV. 23, 2016
SCALE: 1'-0" = 1/8"	SHEET NO.: A1
DRAWN BY: LOGAN MACLENNAN	